




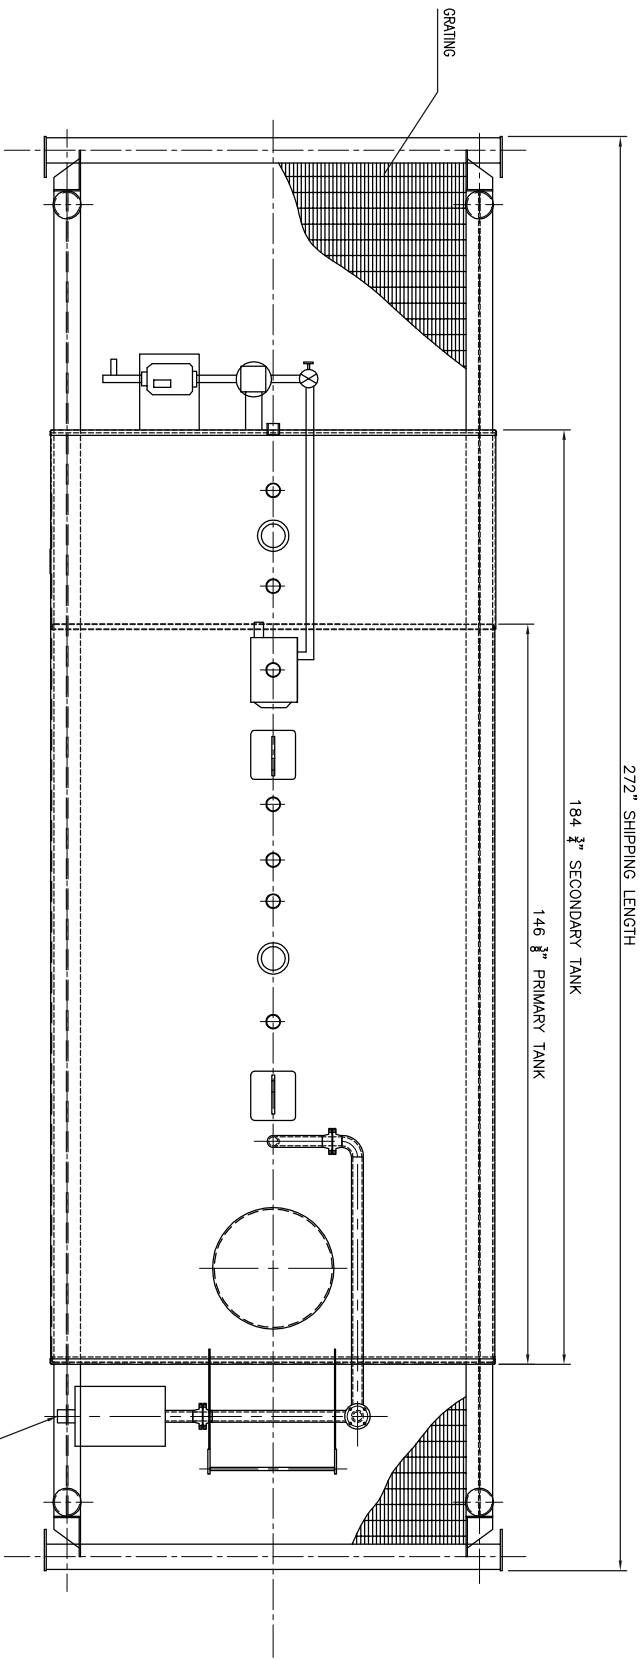

TOP VIEW

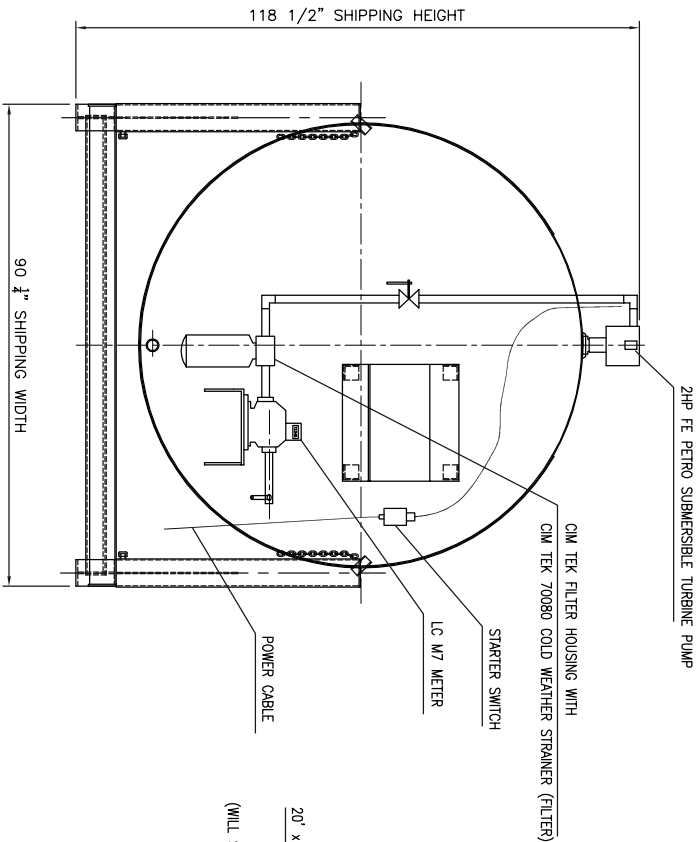

END VIEW

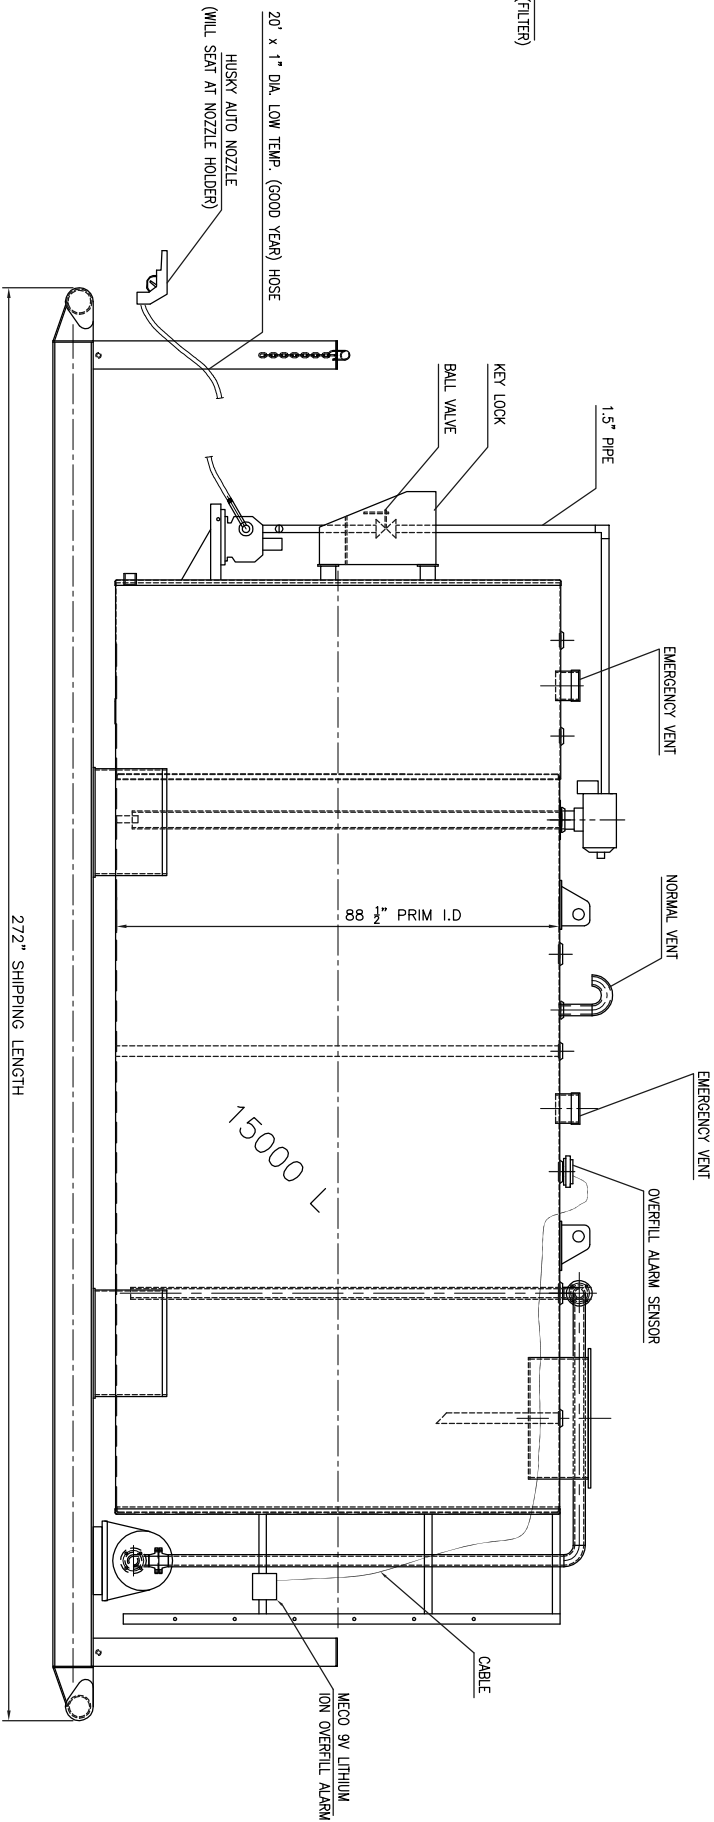

SIDE ELEVATION

0	ISSUE FOR APPROVAL	DEC. 5, 08	AP	TD
REV.	DESCRIPTION	DATE	DRAWN	APPRD.
☐ QUOTE		☐ CONSTRUCTION		☐ INFORMATION
TANKS DIRECT		11735, 231 STREET EDMONTON, AB T5S 2C5		

ULC S601/S653 GENERAL ARRANGEMENT 15000 LTRS				
W.O. NO.	NO. DFT	DRAWING NO.	REV.	
TD-0001	ONE	15000-LTRS-KEY	R0	

SCALE: NTS FILE NAME : 15000-LTRS-KEY