

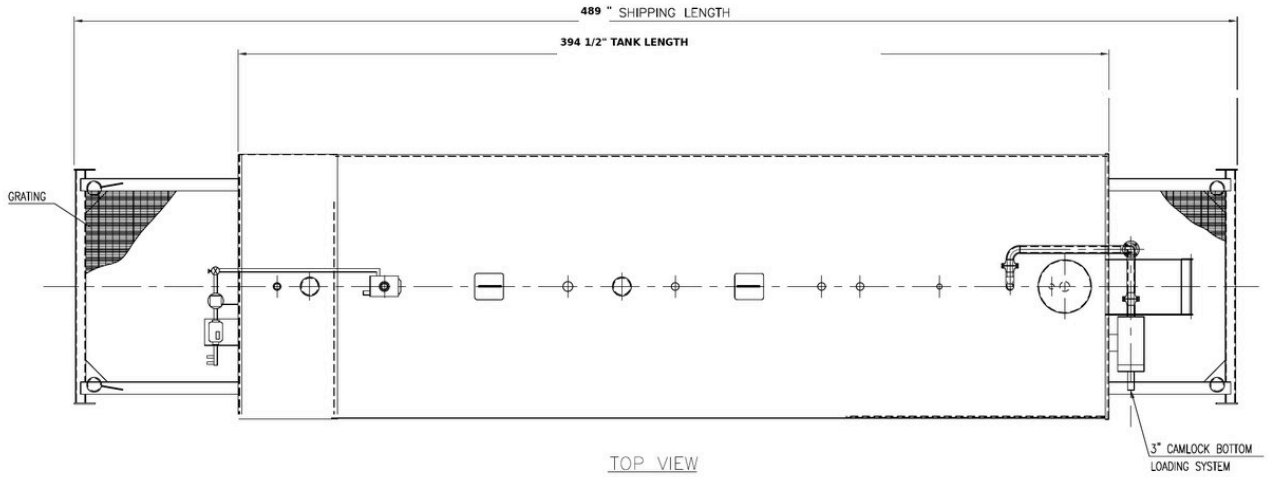


TOP VIEW

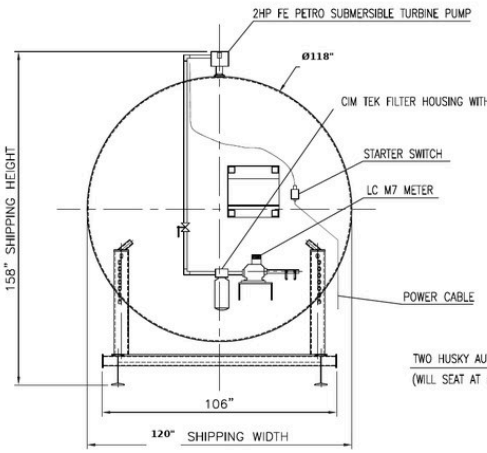

END VIEW

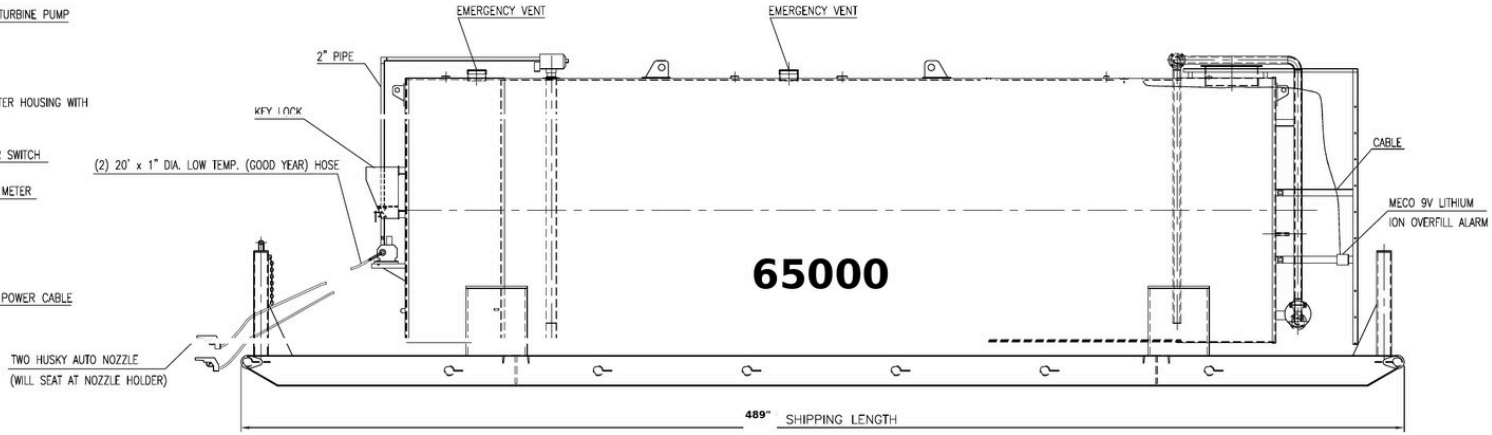

SIDE ELEVATION

REV.	DESCRIPTION	DATE	DRAWN	APPRD.
0	ISSUE FOR APPROVAL	DEC. 5,08	AP	TD

ISSUED FOR: ☐ QUOTE ☐ CONSTRUCTION ☐ INFORMATION DATE:

TANKS DIRECT 26925 96 AVENUE ACHESON, AB T7X 5A6

TANKS direct

ULC S601

GENERAL ARRANGEMENT
65,000 LTRS

W.O. NO.	NO. OFF	DRAWING NO.	REV.
TD-065	ONE	65000-LTRS-KEY	R0

SCALE: N.T.S FILE NAME : 65000-LTRS-KEY